STEELGAL
NZ LIMITED

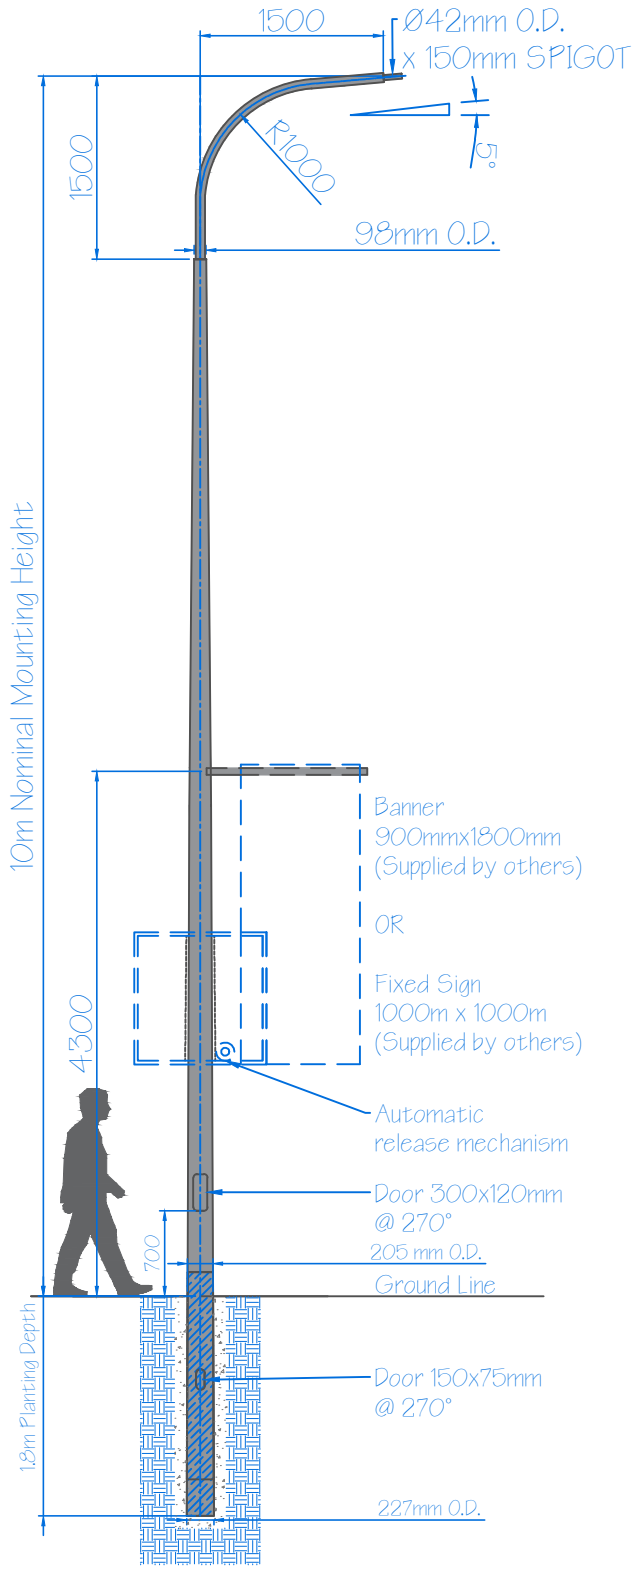

Steelgal NZ Limited
8 Trugood Drive
East Tamaki
Auckland
09 2724665
Sales@steelgal.co.nz
www.steelgal.co.nz

Product	:	10m ATCoP APPROVED GP MARLBOROUGH ROUND TAPER POLE
Drawing No.	:	AT-RTP-10P & AT-MARL
Drawing size	:	A4
Scale	:	1:40
Drawn by	:	KP
Checked by	:	WY
Approved by	:	WY
Date	:	18.06.22
Revised Date:		--

Standards

Pole Design	:AS 4676 / AS 1170.2 Sect'n4 / NZS 4203
Material	:EN 12767 Class 0 / BS 4360 / BS EN 10025
Electric Arc Welding	:AS 1554
Galvanising	:AS / NZS 4680
Testing Procedures	:Dimensional Verification Galvanising Thickness Material Thickness
Quality Control Procedures	:The Supplier/Manufacturer and Galvanizer of the column shall be ISO 9001 : 2000 accredited.
Finishing Types	: Hot Dip Galvanized Paint - Standard 10 year - by request
Foundation Design	: Foundation Design and PS1 by request

*This drawing and the information contained herein, is the sole property of Steelgal NZ Limited and may not be used without consent from Steelgal NZ limited.